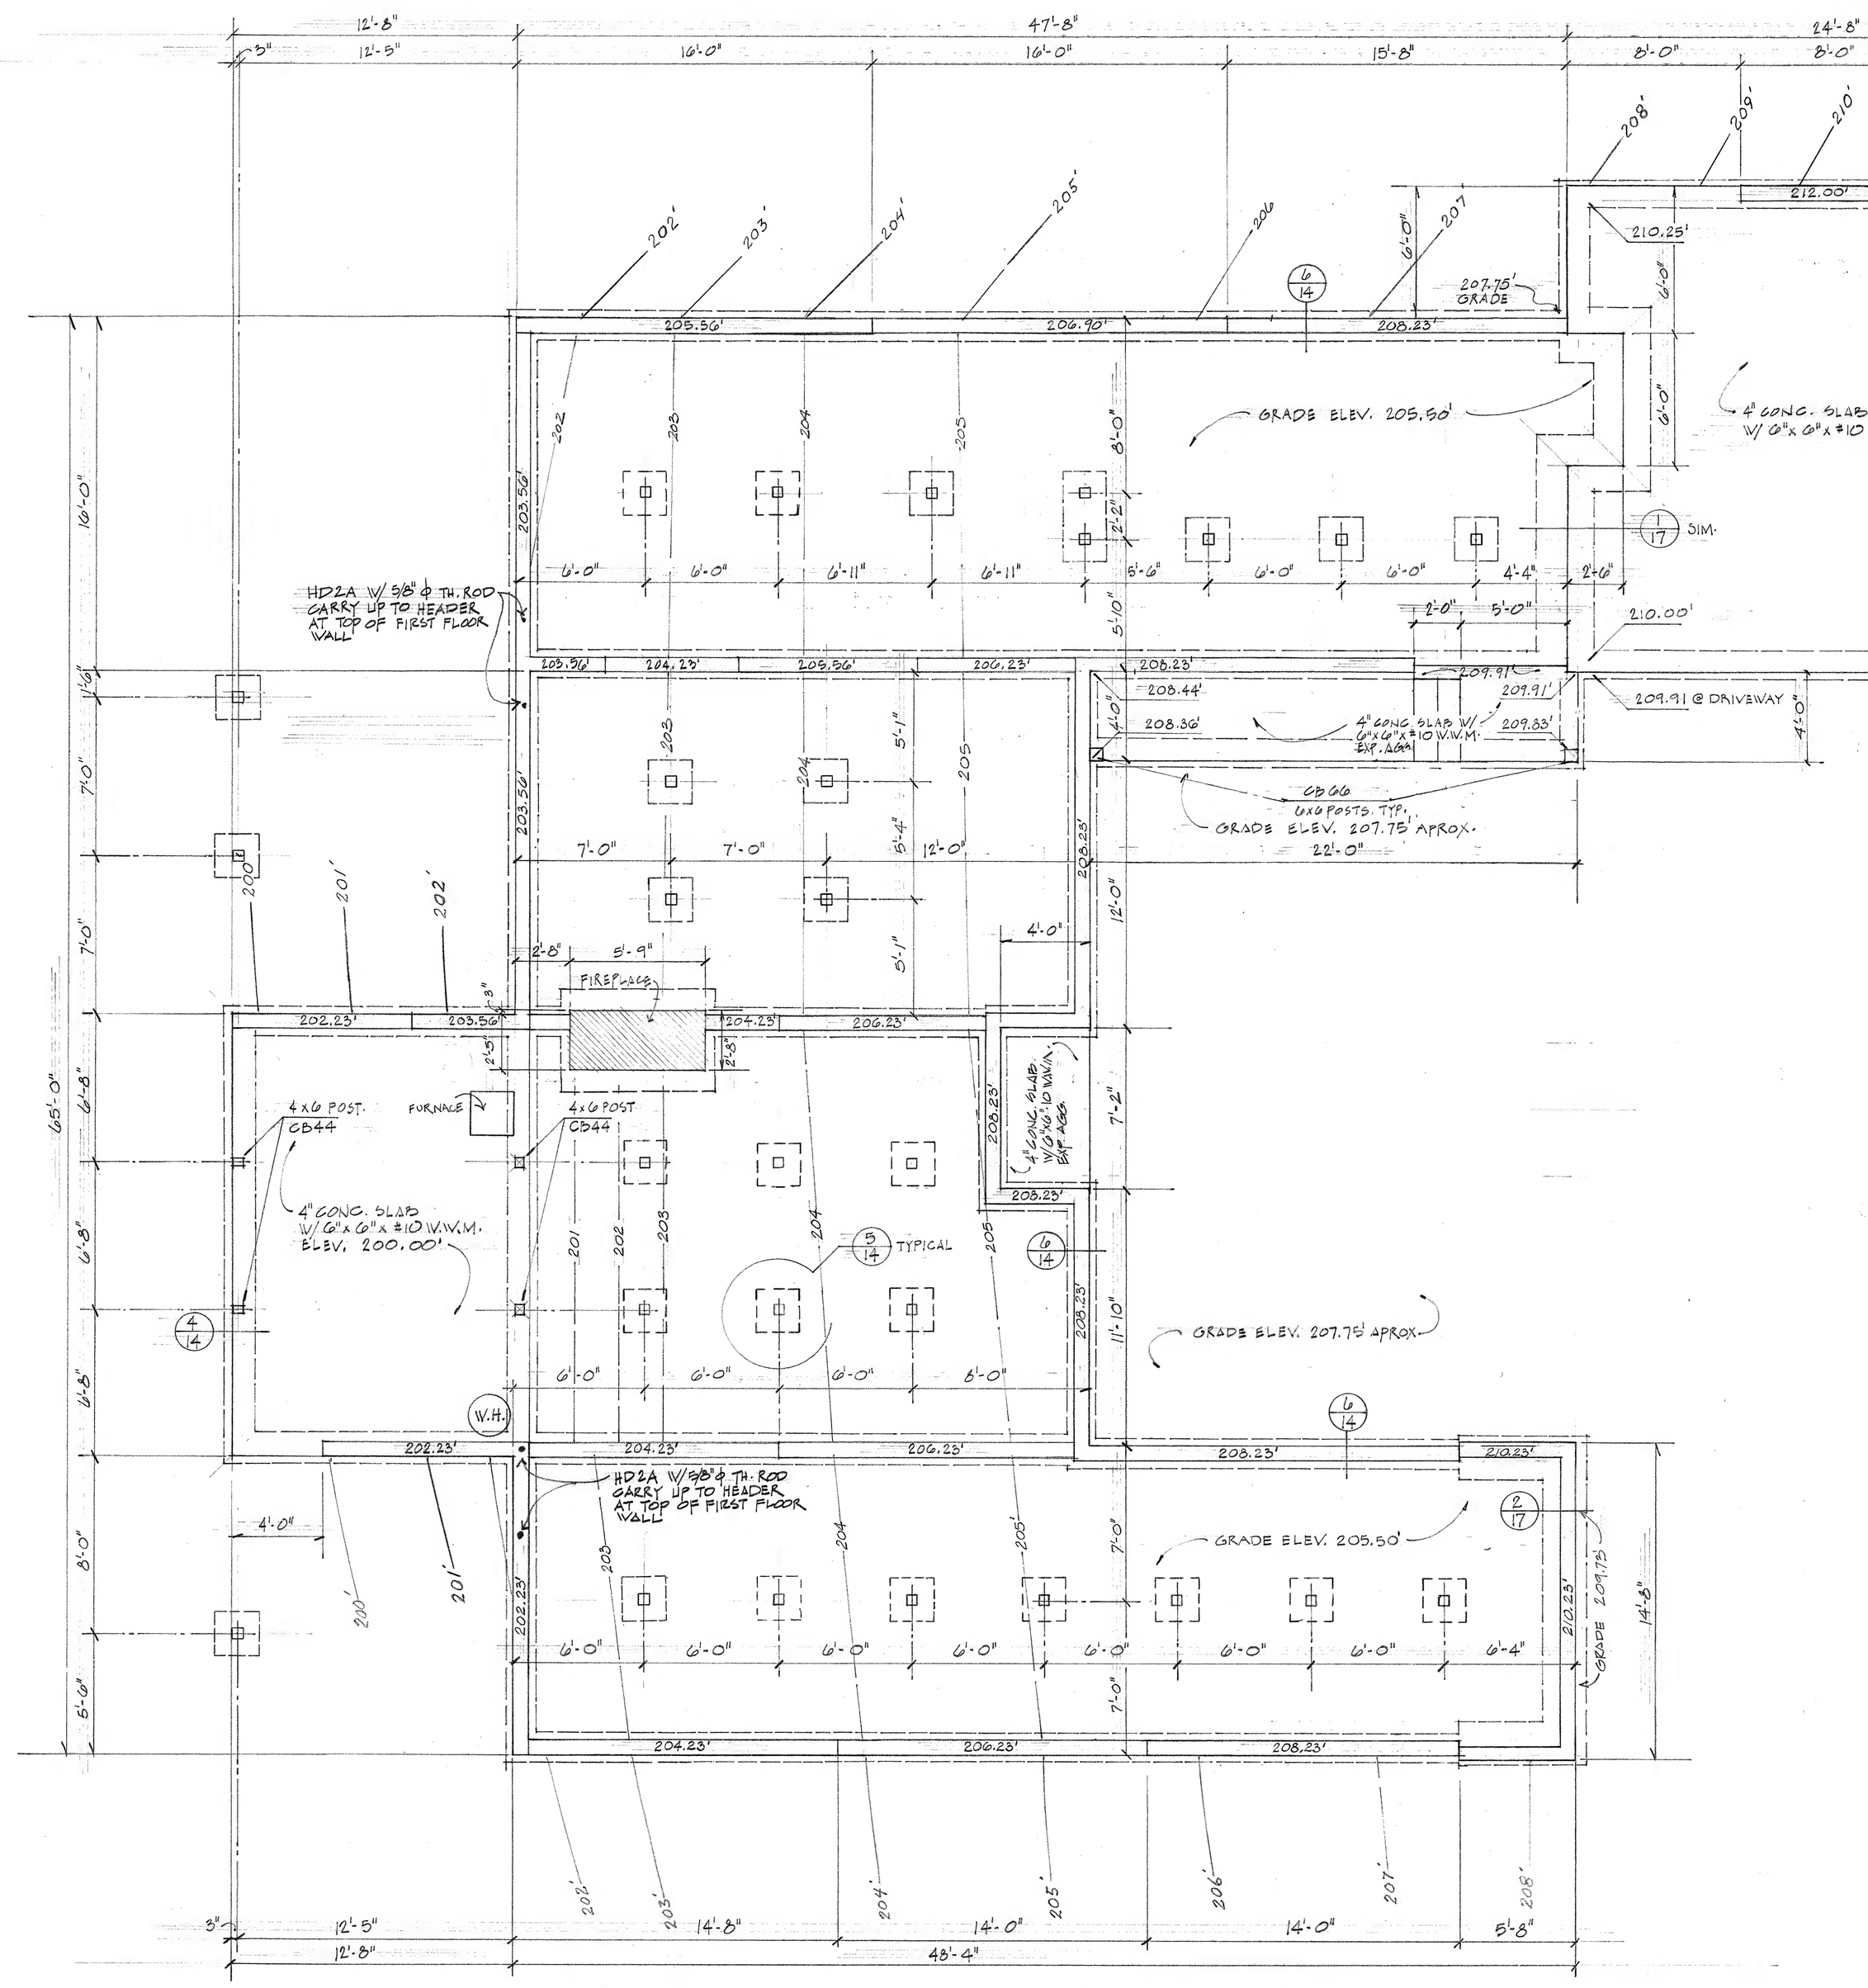

FOUNDATION PLAN scale: 1/4" : 1'-0"